


- All Aluminum Construction
- Minimum Thickness = 0.050"

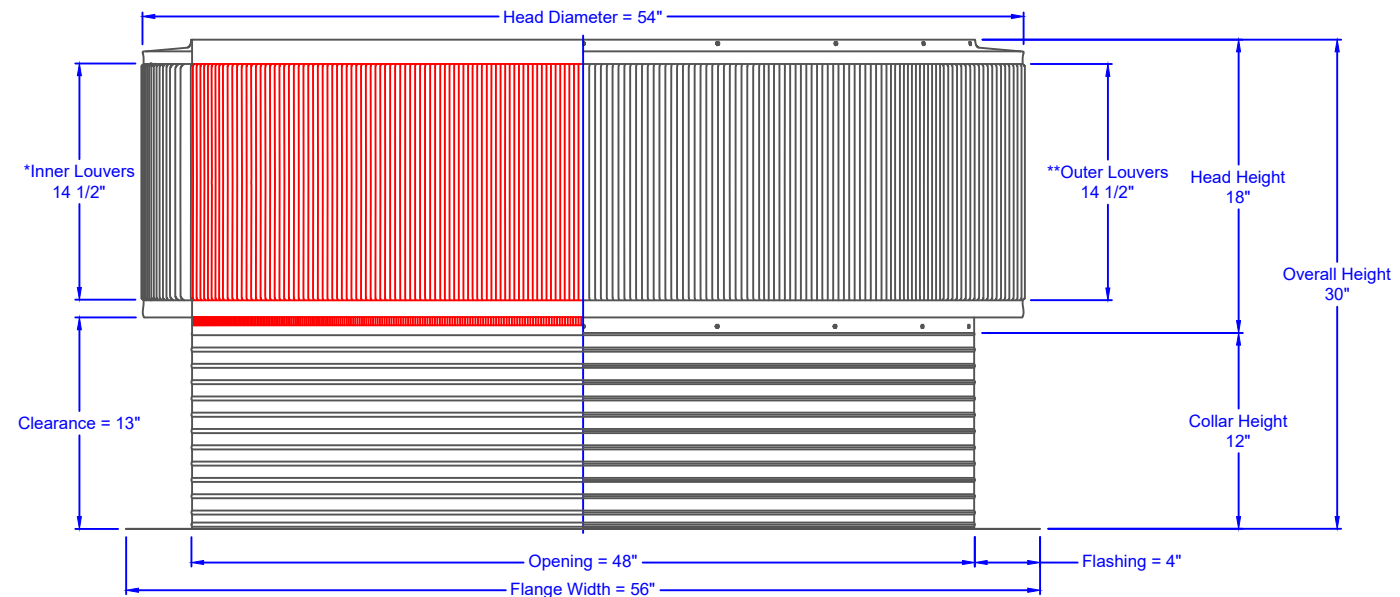

*Inner Louver Opening = 1/2"

**Outer Louver Opening = 1/2"